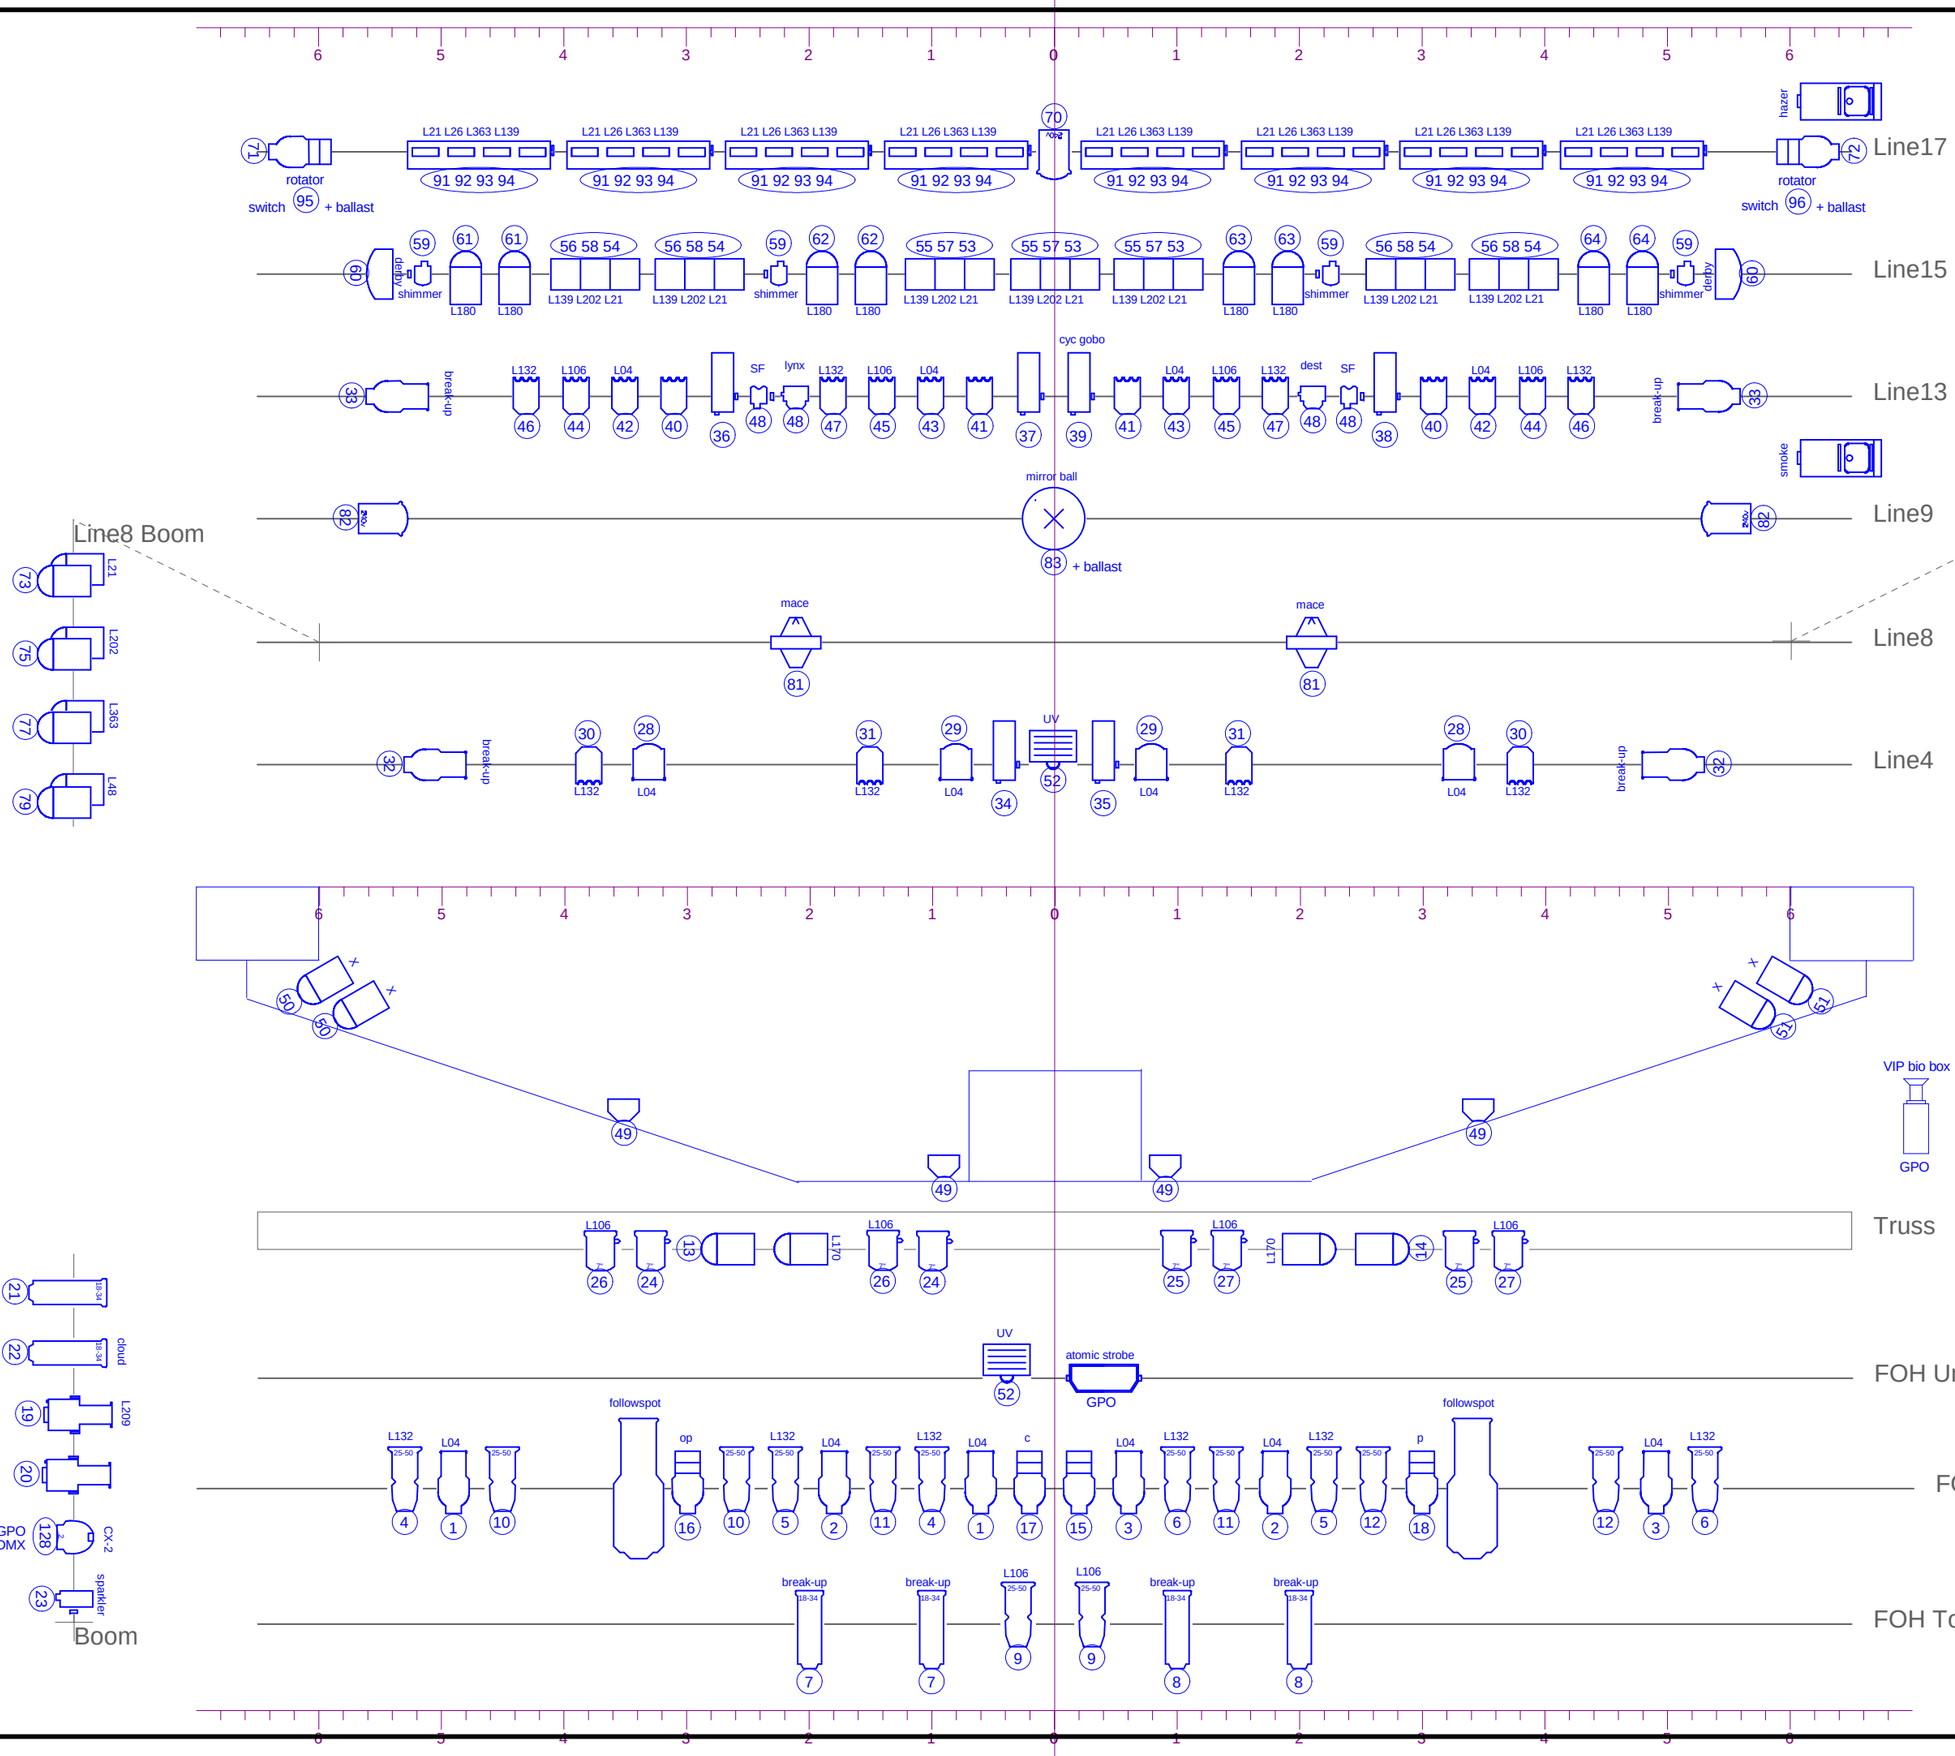

Standard Rig

Laycock Street Theatre

Lighting Plan

Drawn By Damian Rice
Sheet: 1 of 1
Scale 1 : 50
Date: 15/05/2008